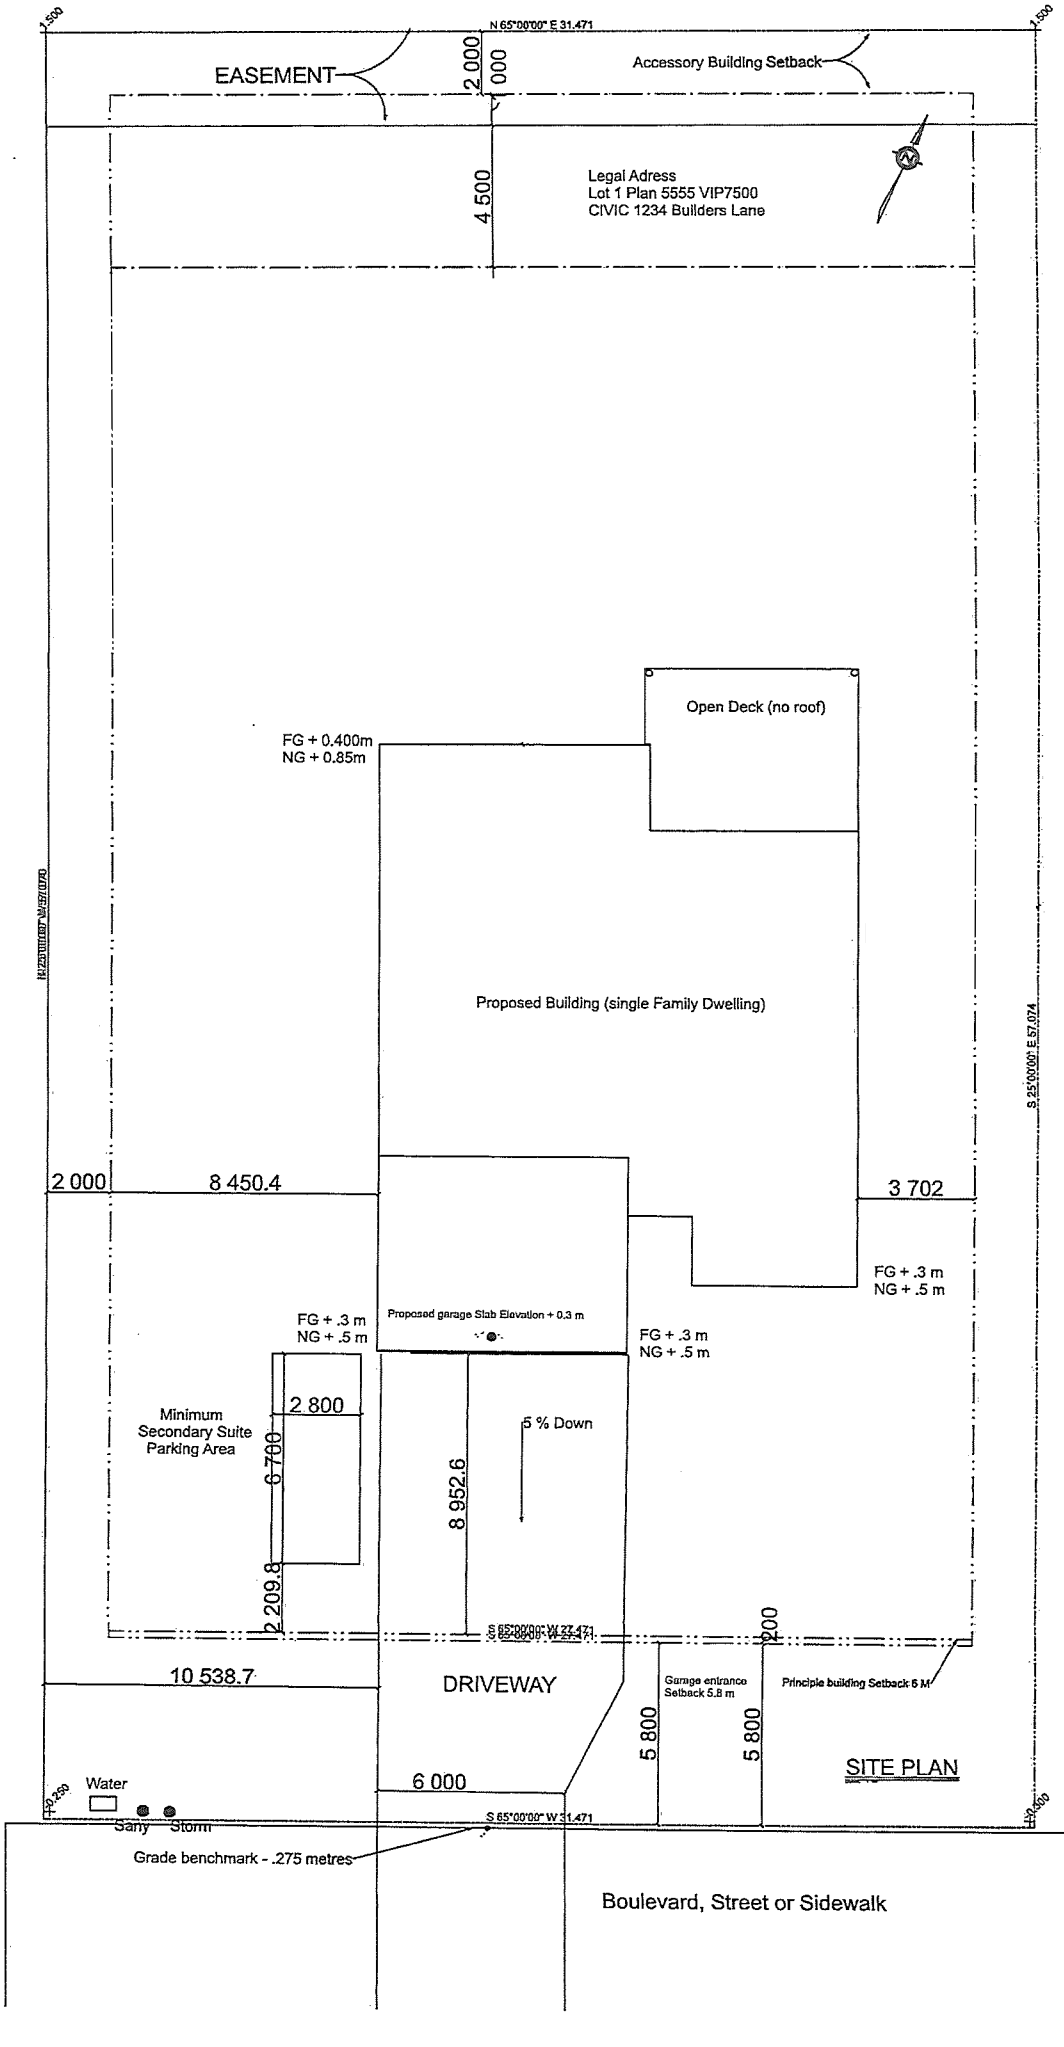SITE PLAN SAMPLE